


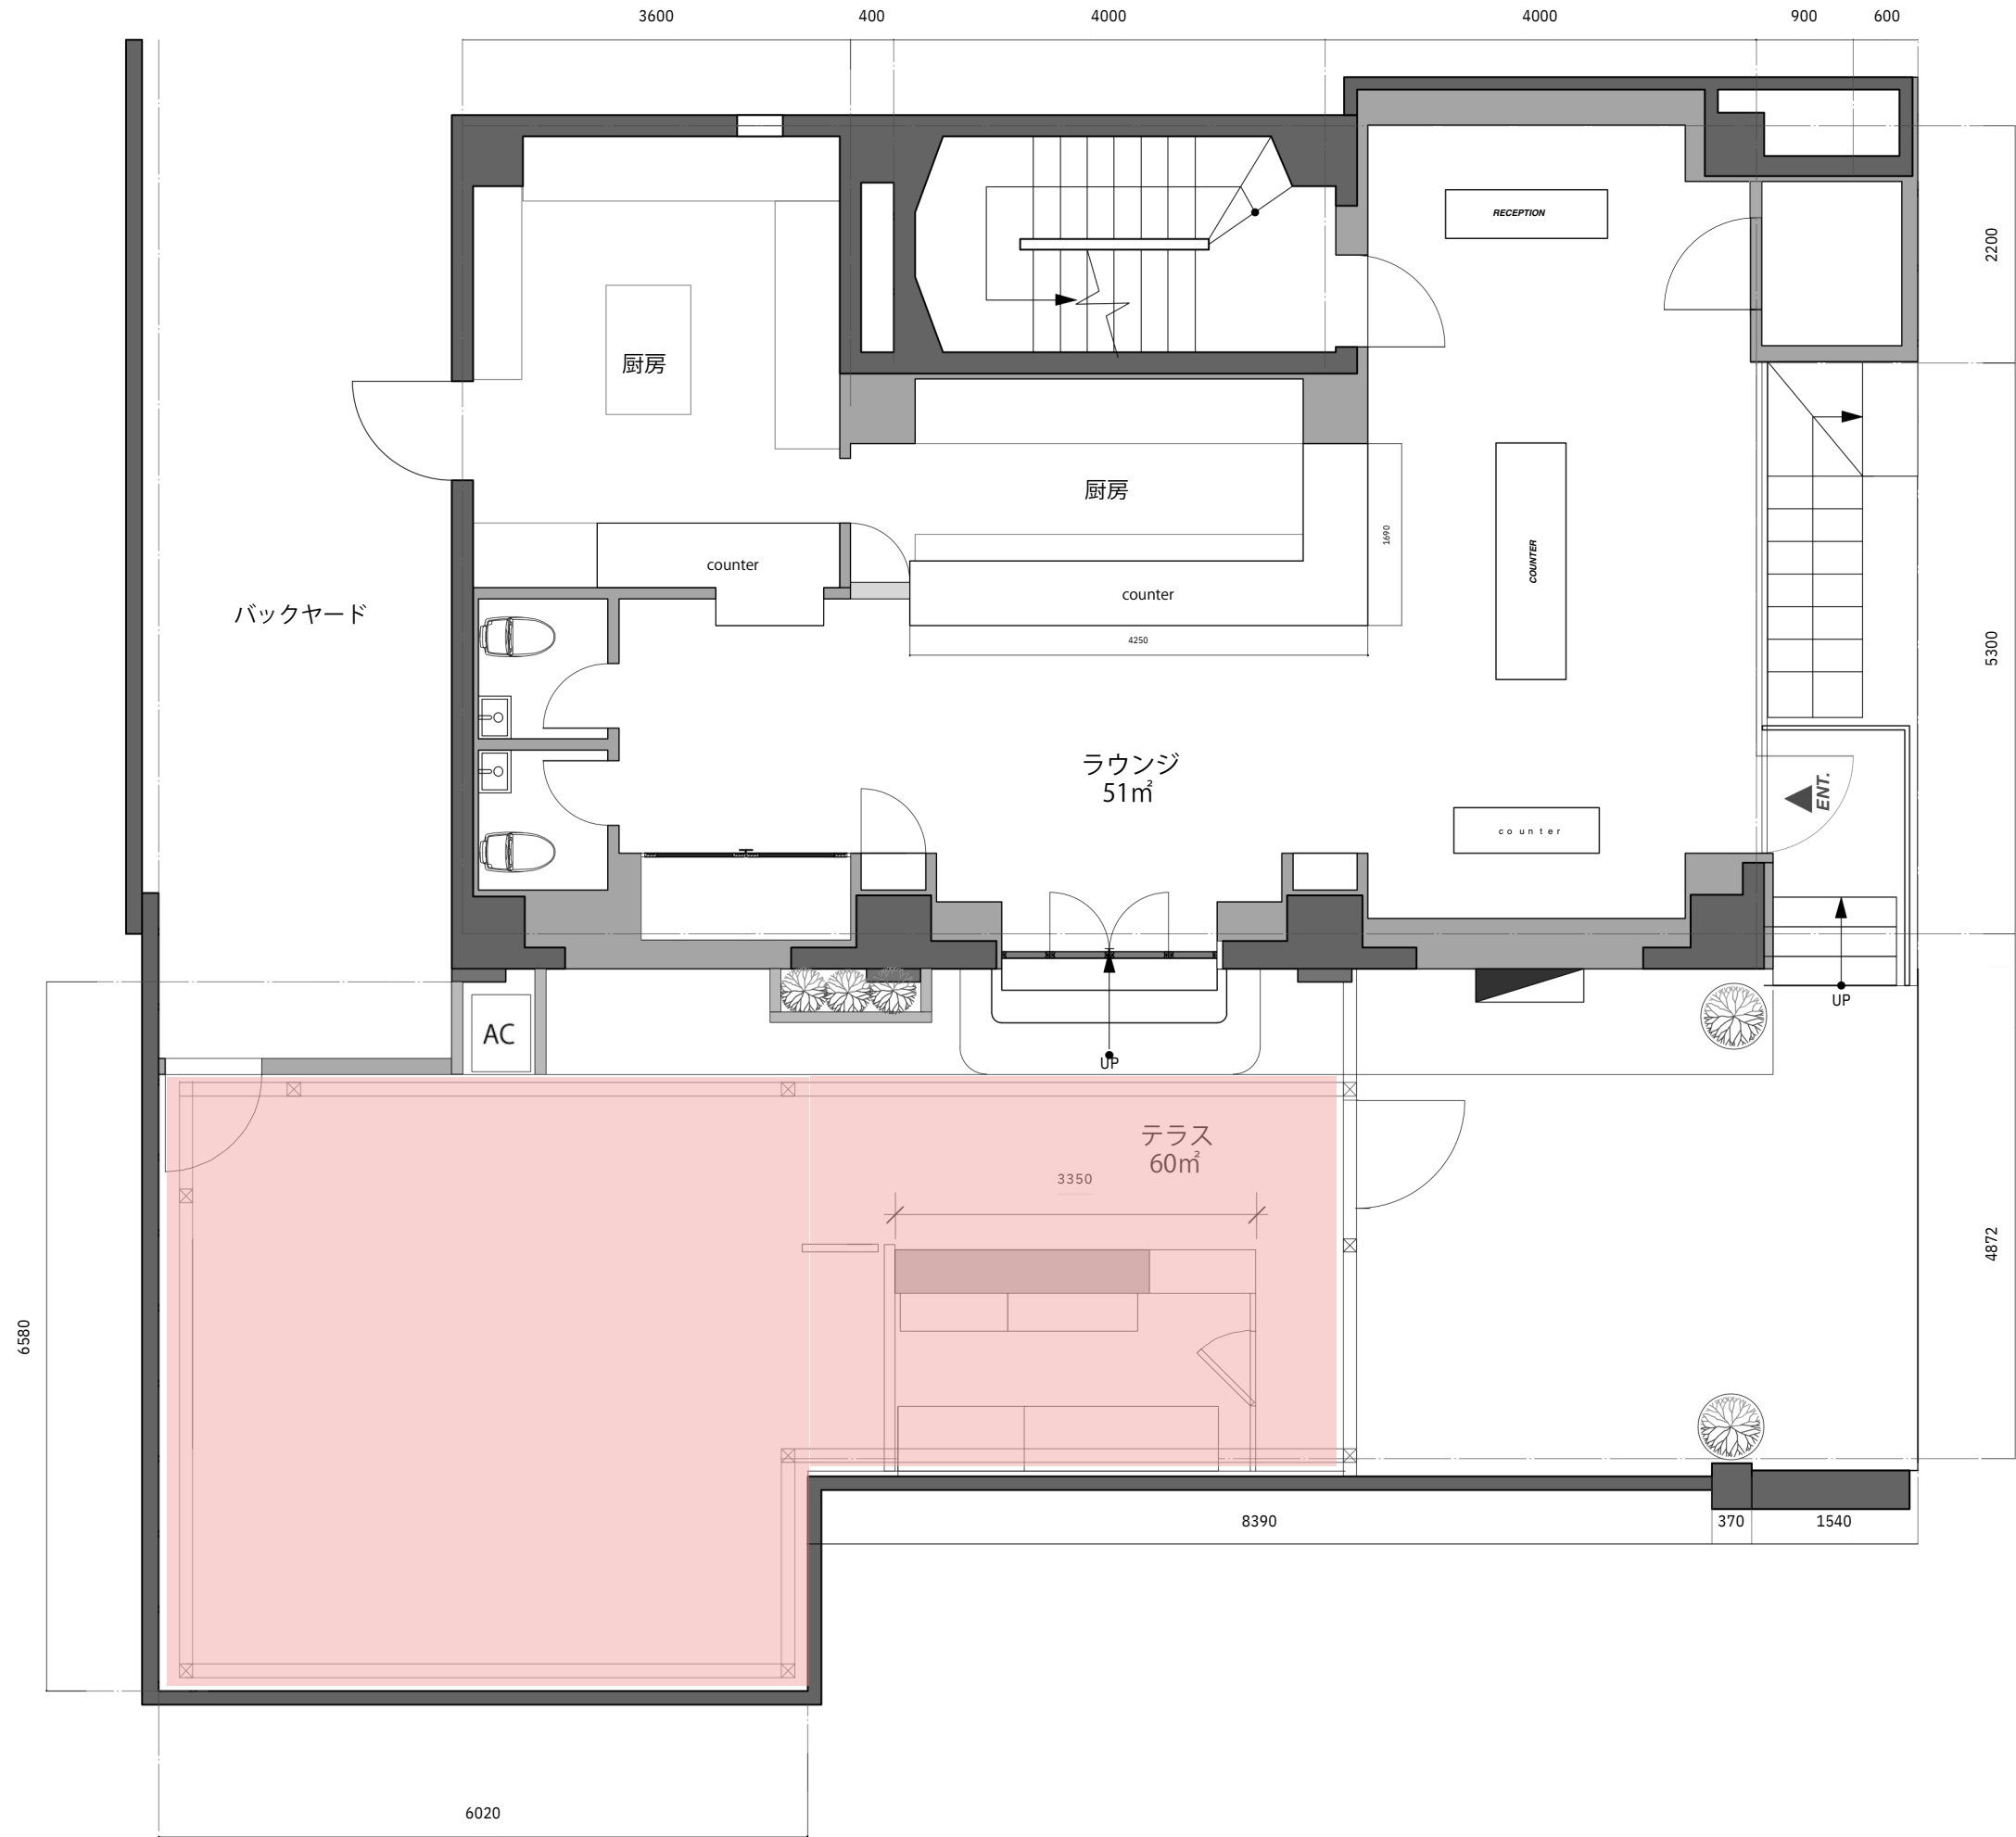

	PROJECT MAISON ROSE	DRAWN BY 2020.01.27	DATE	SCALE 1/65 (A3)	TITLE 1F 平面図	SHEET NO.
--	---	---	-----------------------------	---------------------------------------	------------------------------------	----------------------------------