


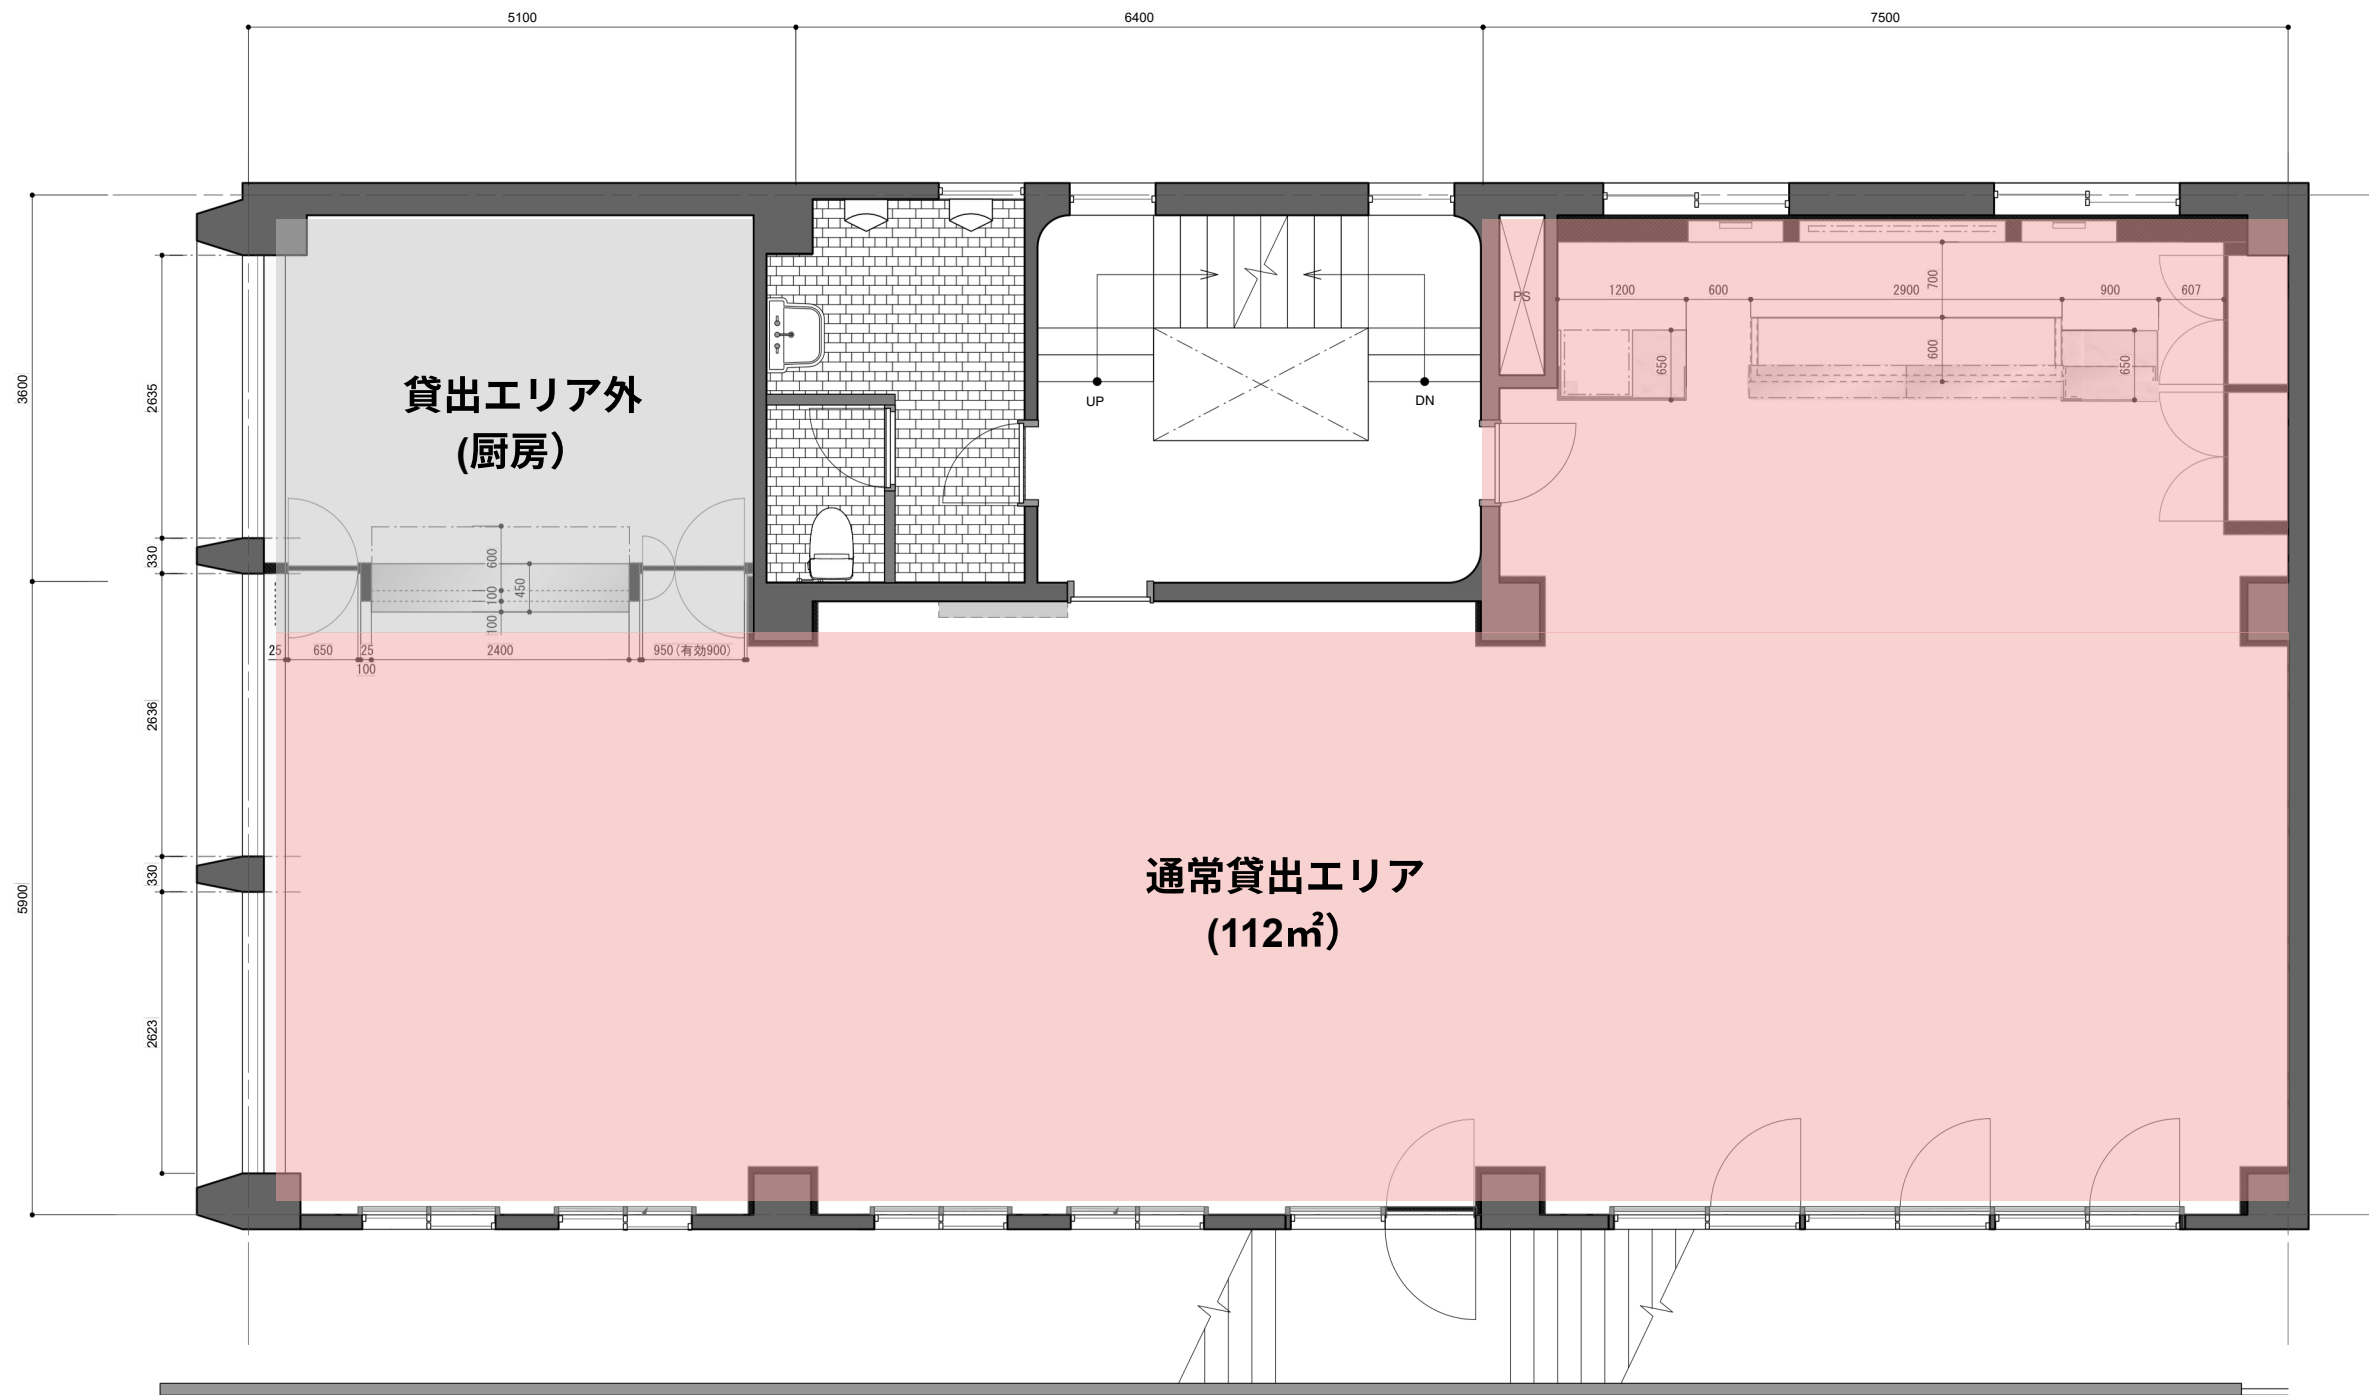

	PROJECT	HOTEL EMANON	DRAWN BY	DATE	SCALE	TITLE	SHEET NO.
					1/50 (A3)	3F 平面図	